FLAT NO-G6,106,206,306,406=EAST FACING

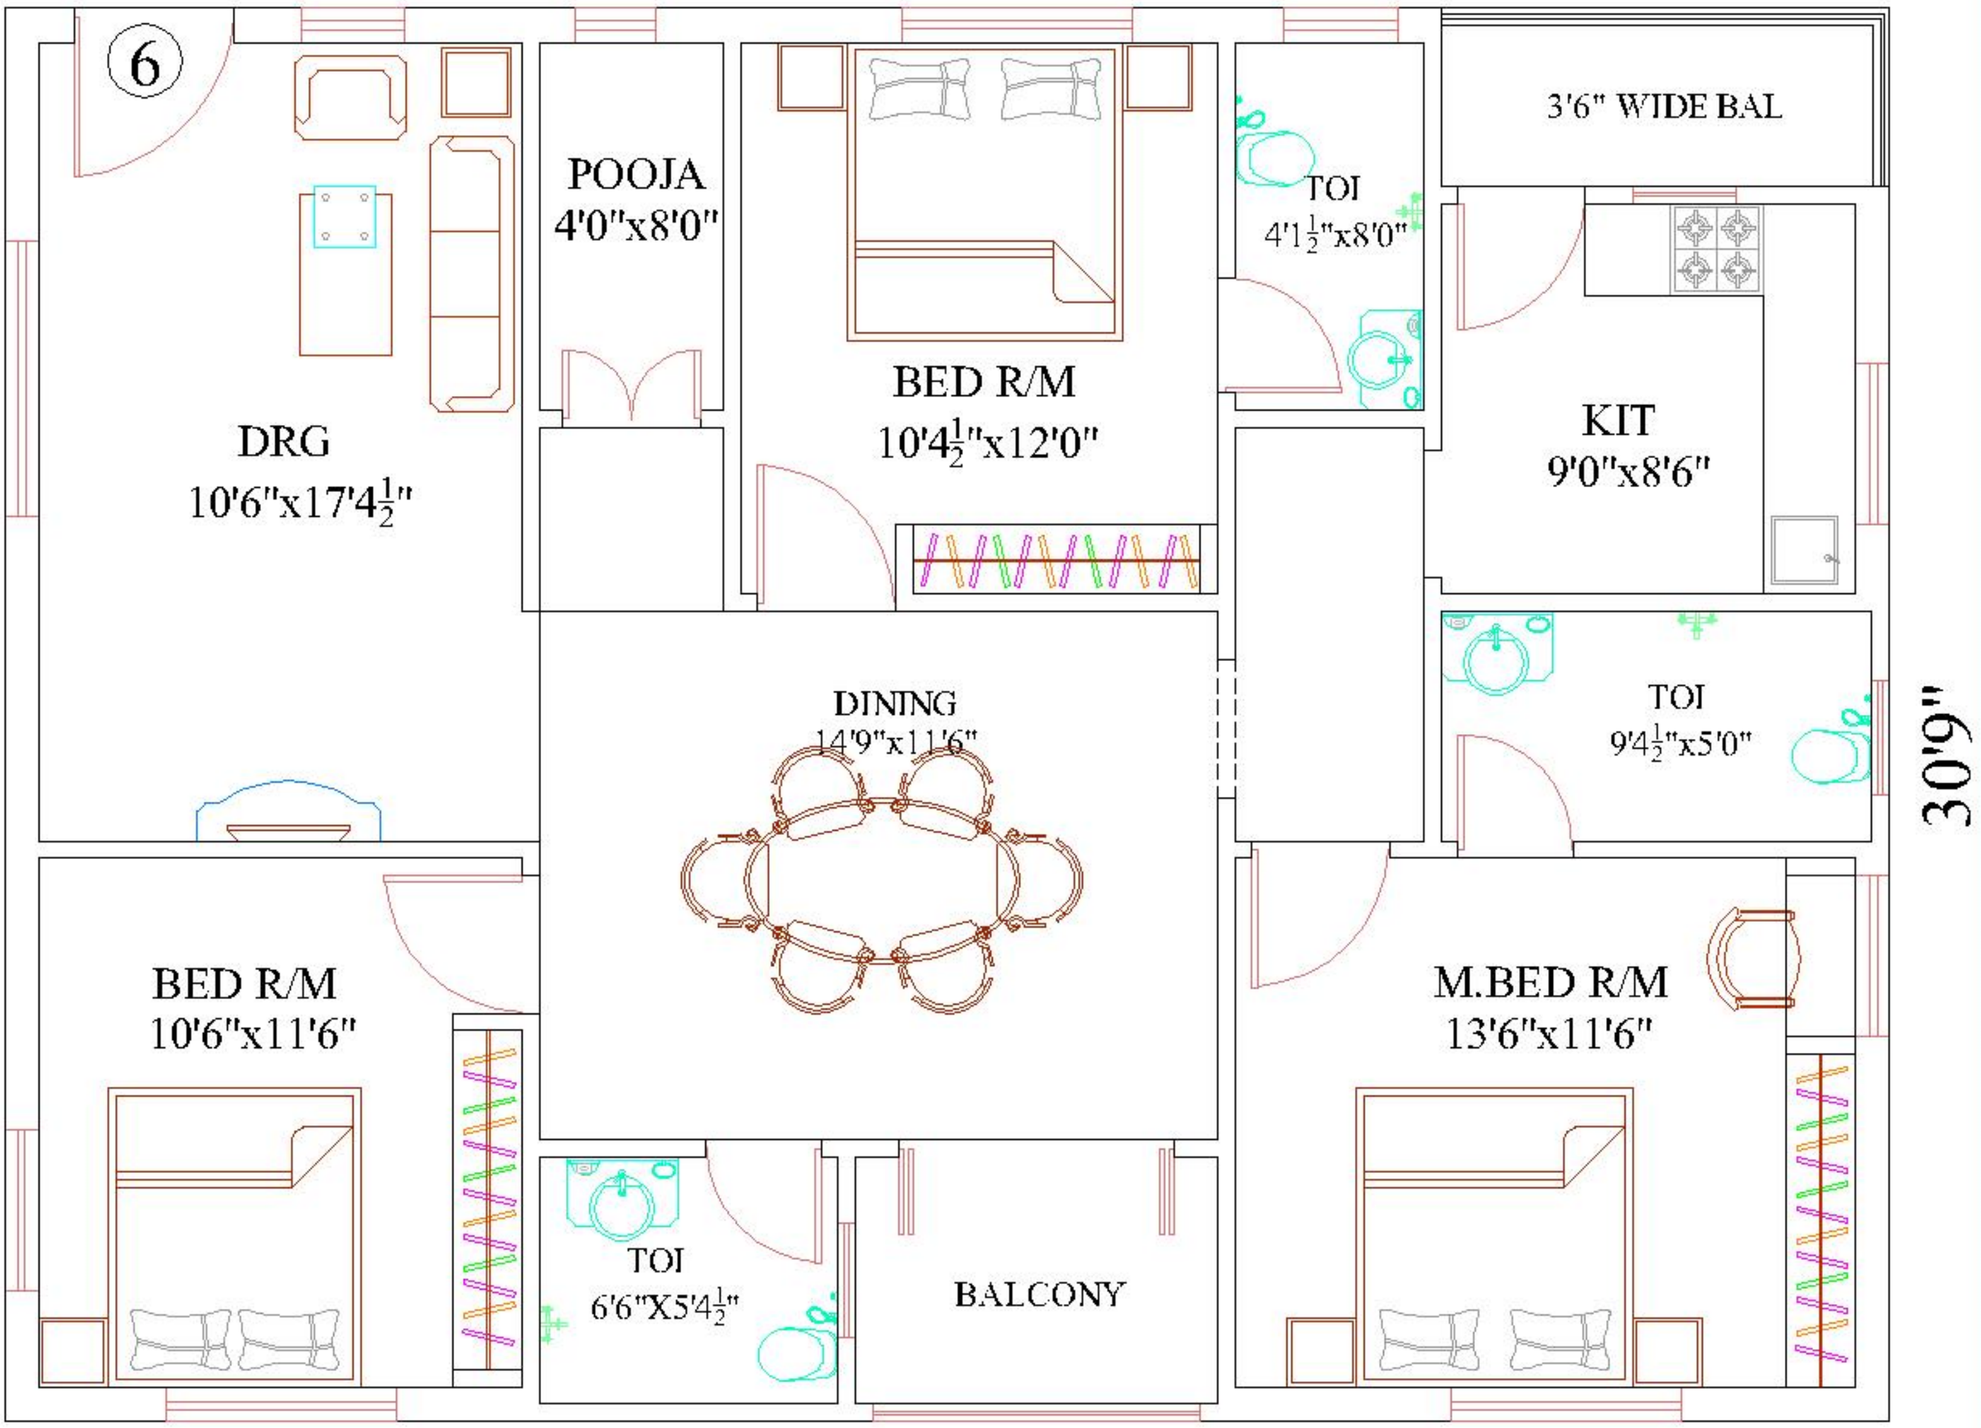

AREA:1512 Sq ft

PLAN DRG

Promoters:	Project:	Title:	NOTE:	NORTH	Drawn by	Revisions	CONSULTANTS
SREE CONSTRUCTION	RESIDENCIAL APPARTMETS			N	SRINIVAS JETTY	No. / Date / Description: 1 / 6 / 2 2K9 / PLAN DRG	J&S ASSOCIATES
					Drawn by: ALEXANDER		
					Issued Date	File Name	