FLAT NO-G9,109,209,309,409=EAST FACING

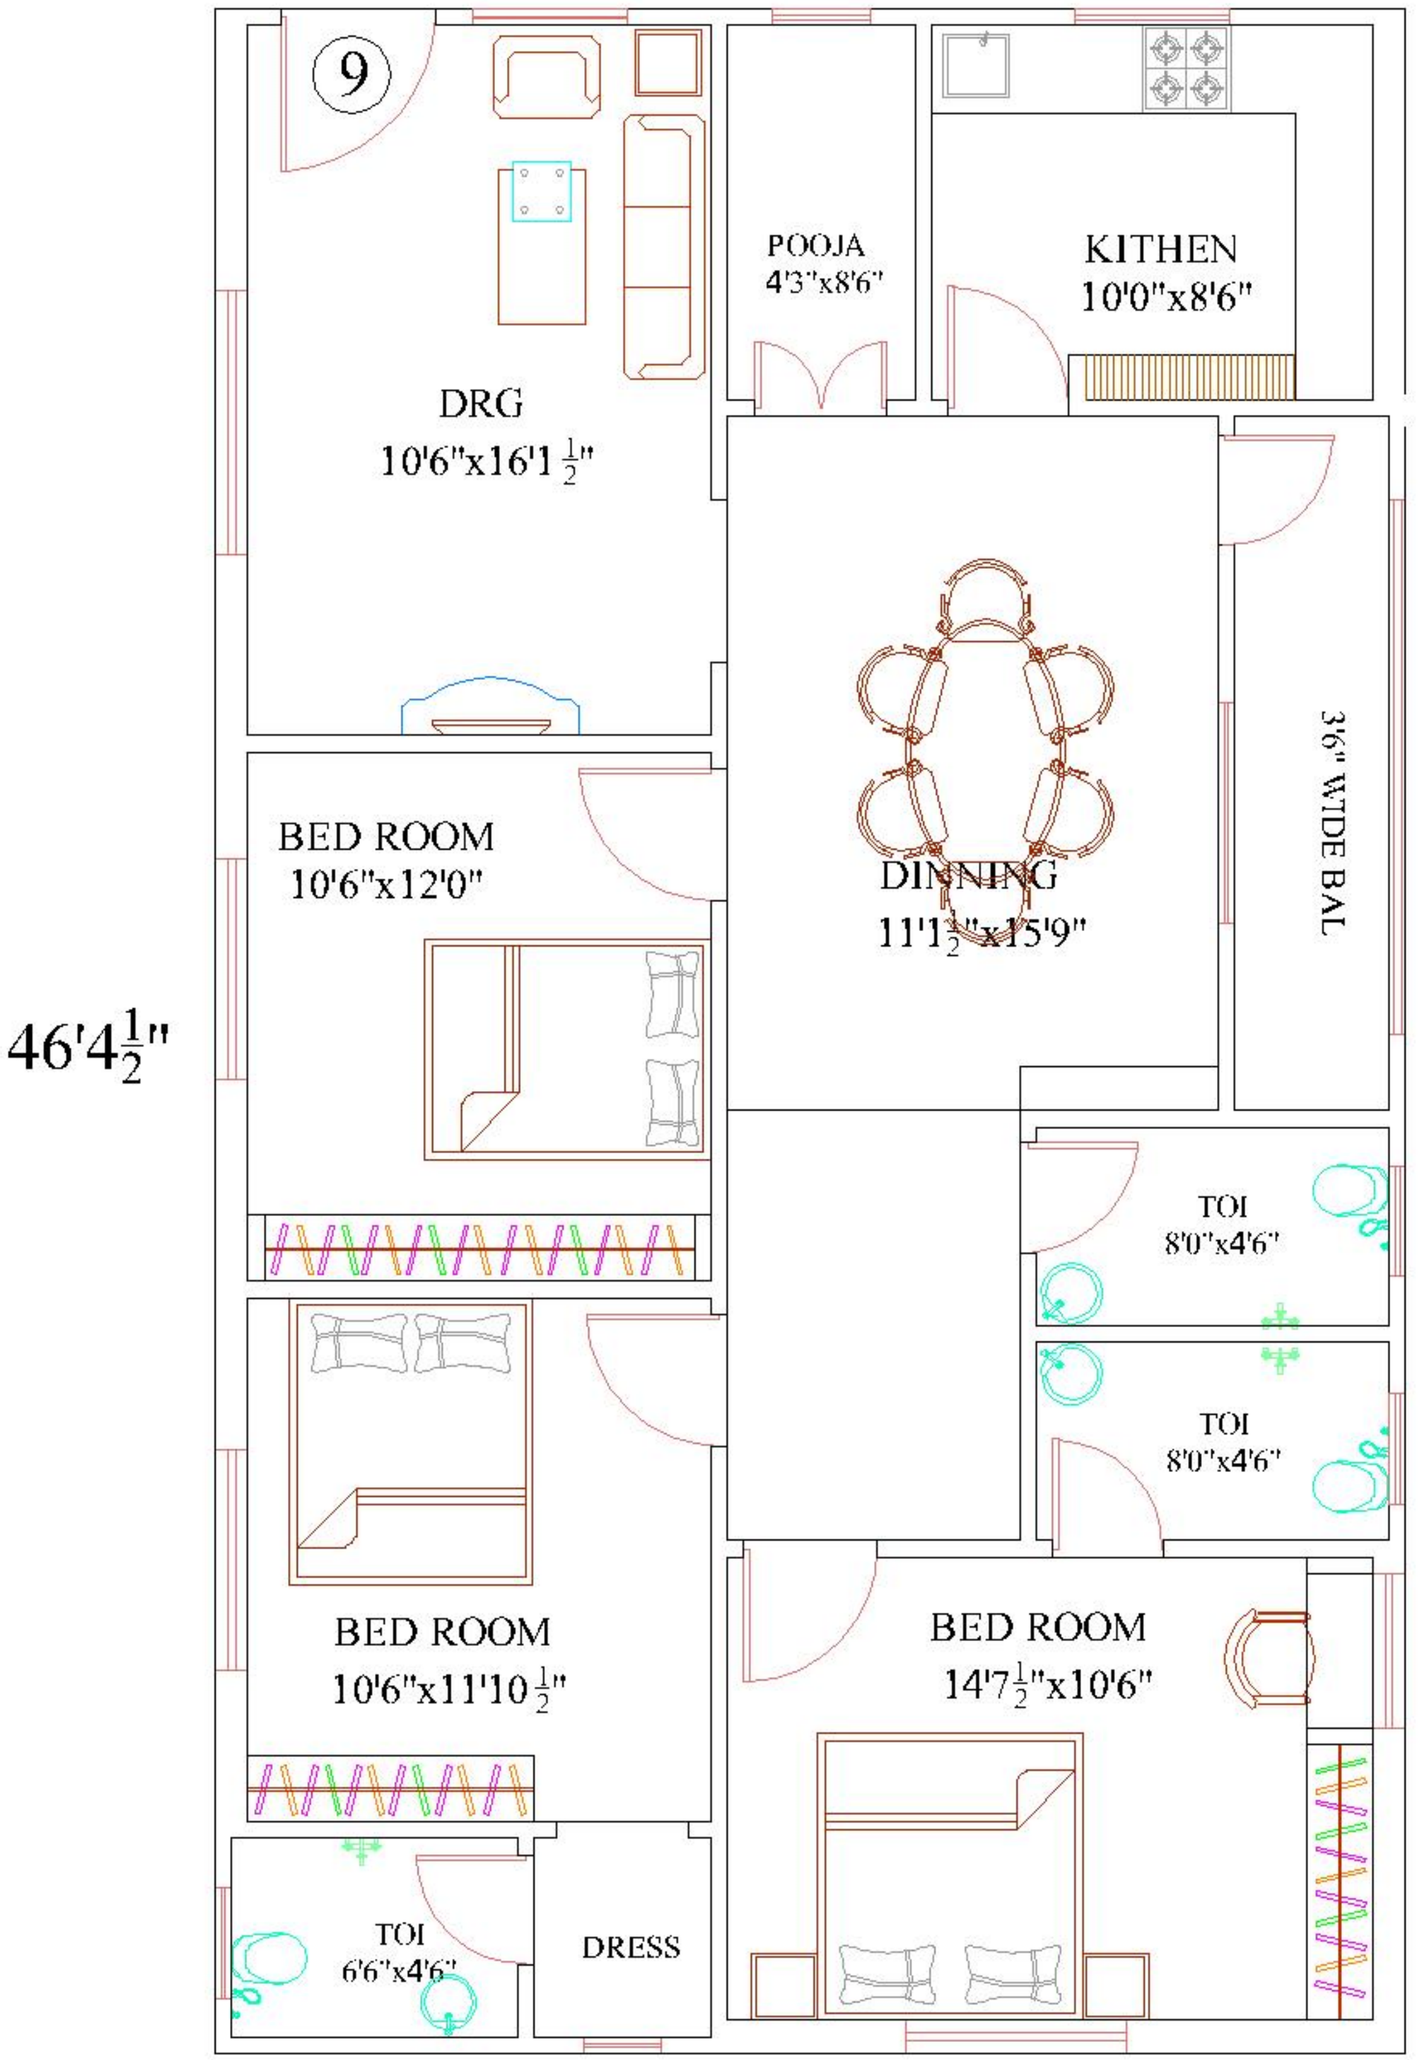

AREA:1504 Sq ft

PLAN DRG

Promoters:	Project:	Title:	NOTE:	Drawn:	Revision	CONSULTANTS :-
SREE CONSTRUCTION	RESIDENCIAL APPARTMENTS					J&S ASSOCIATES